the DEPOT BIRDSEYE VIEW

INVERNESS CAPITAL ACTION PLAN 2016

the DEPOT INTERIOR MARKET VIEW

INVERNESS CAPITAL ACTION PLAN 2016

the DEPOT TRAIN STATION • BIKE TRAIL VIEW

INVERNESS CAPITAL ACTION PLAN 2016

the DEPOT ACTIVITY CENTER MASTER PLAN

INVERNESS CAPITAL ACTION PLAN 2016

LAKE • DEPOT • TRAIL DISTRICT SYNERGY PLAN

INVERNESS CAPITAL ACTION PLAN 2016

WALLACE BROOKS PARK CONCEPT PLAN

INVERNESS CAPITAL ACTION PLAN 2016

LIBERTY PARK CONCEPT PLAN

INVERNESS CAPITAL ACTION PLAN 2016

COMMUNITY CENTER CONCEPT PLAN

INVERNESS CAPITAL ACTION PLAN 2016

DOWNTOWN STREETSCAPE ENHANCEMENT PLAN

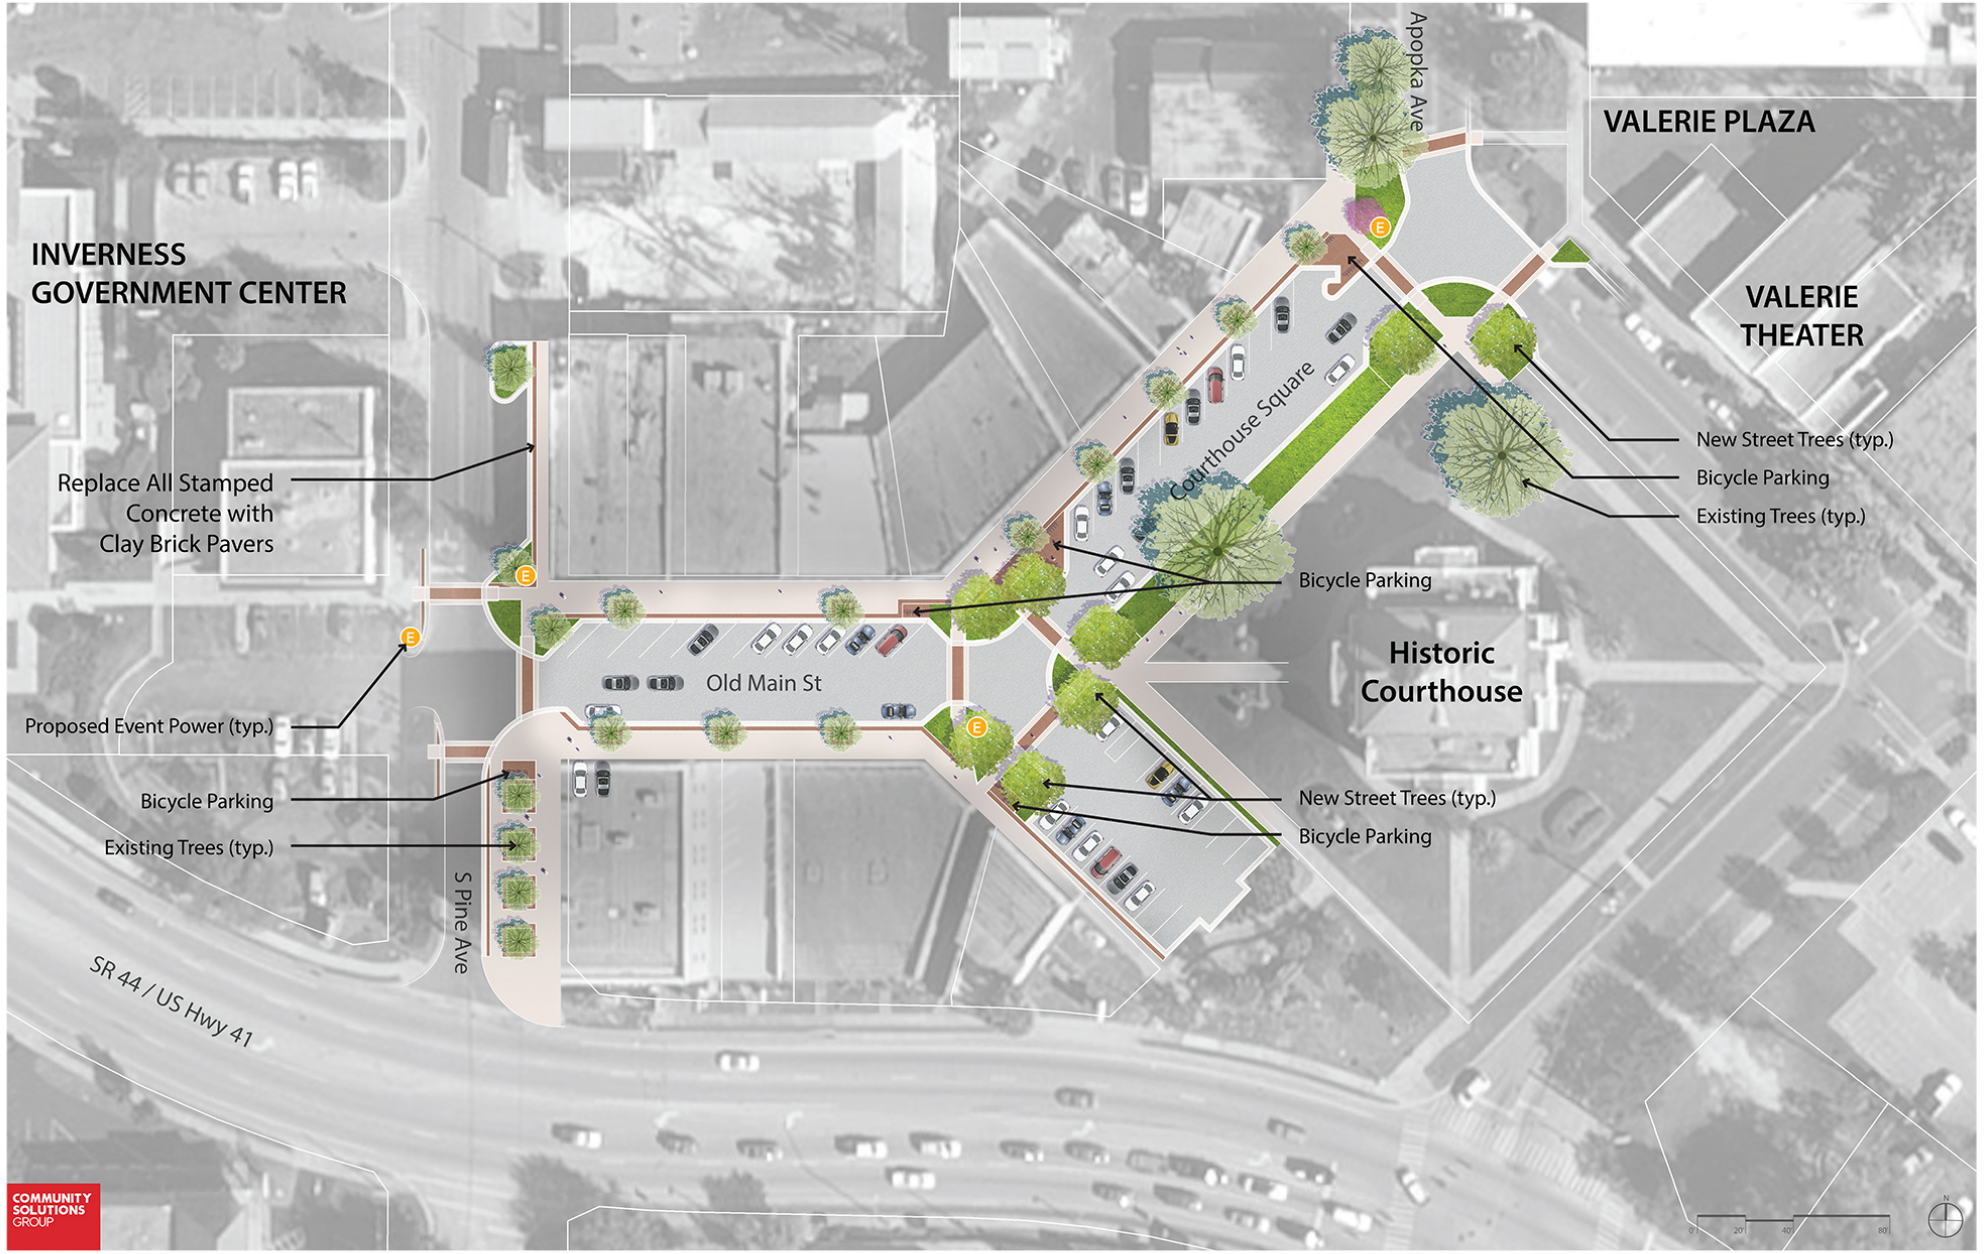

INVERNESS CAPITAL ACTION PLAN 2016

VISITOR CENTER CONCEPT PLAN

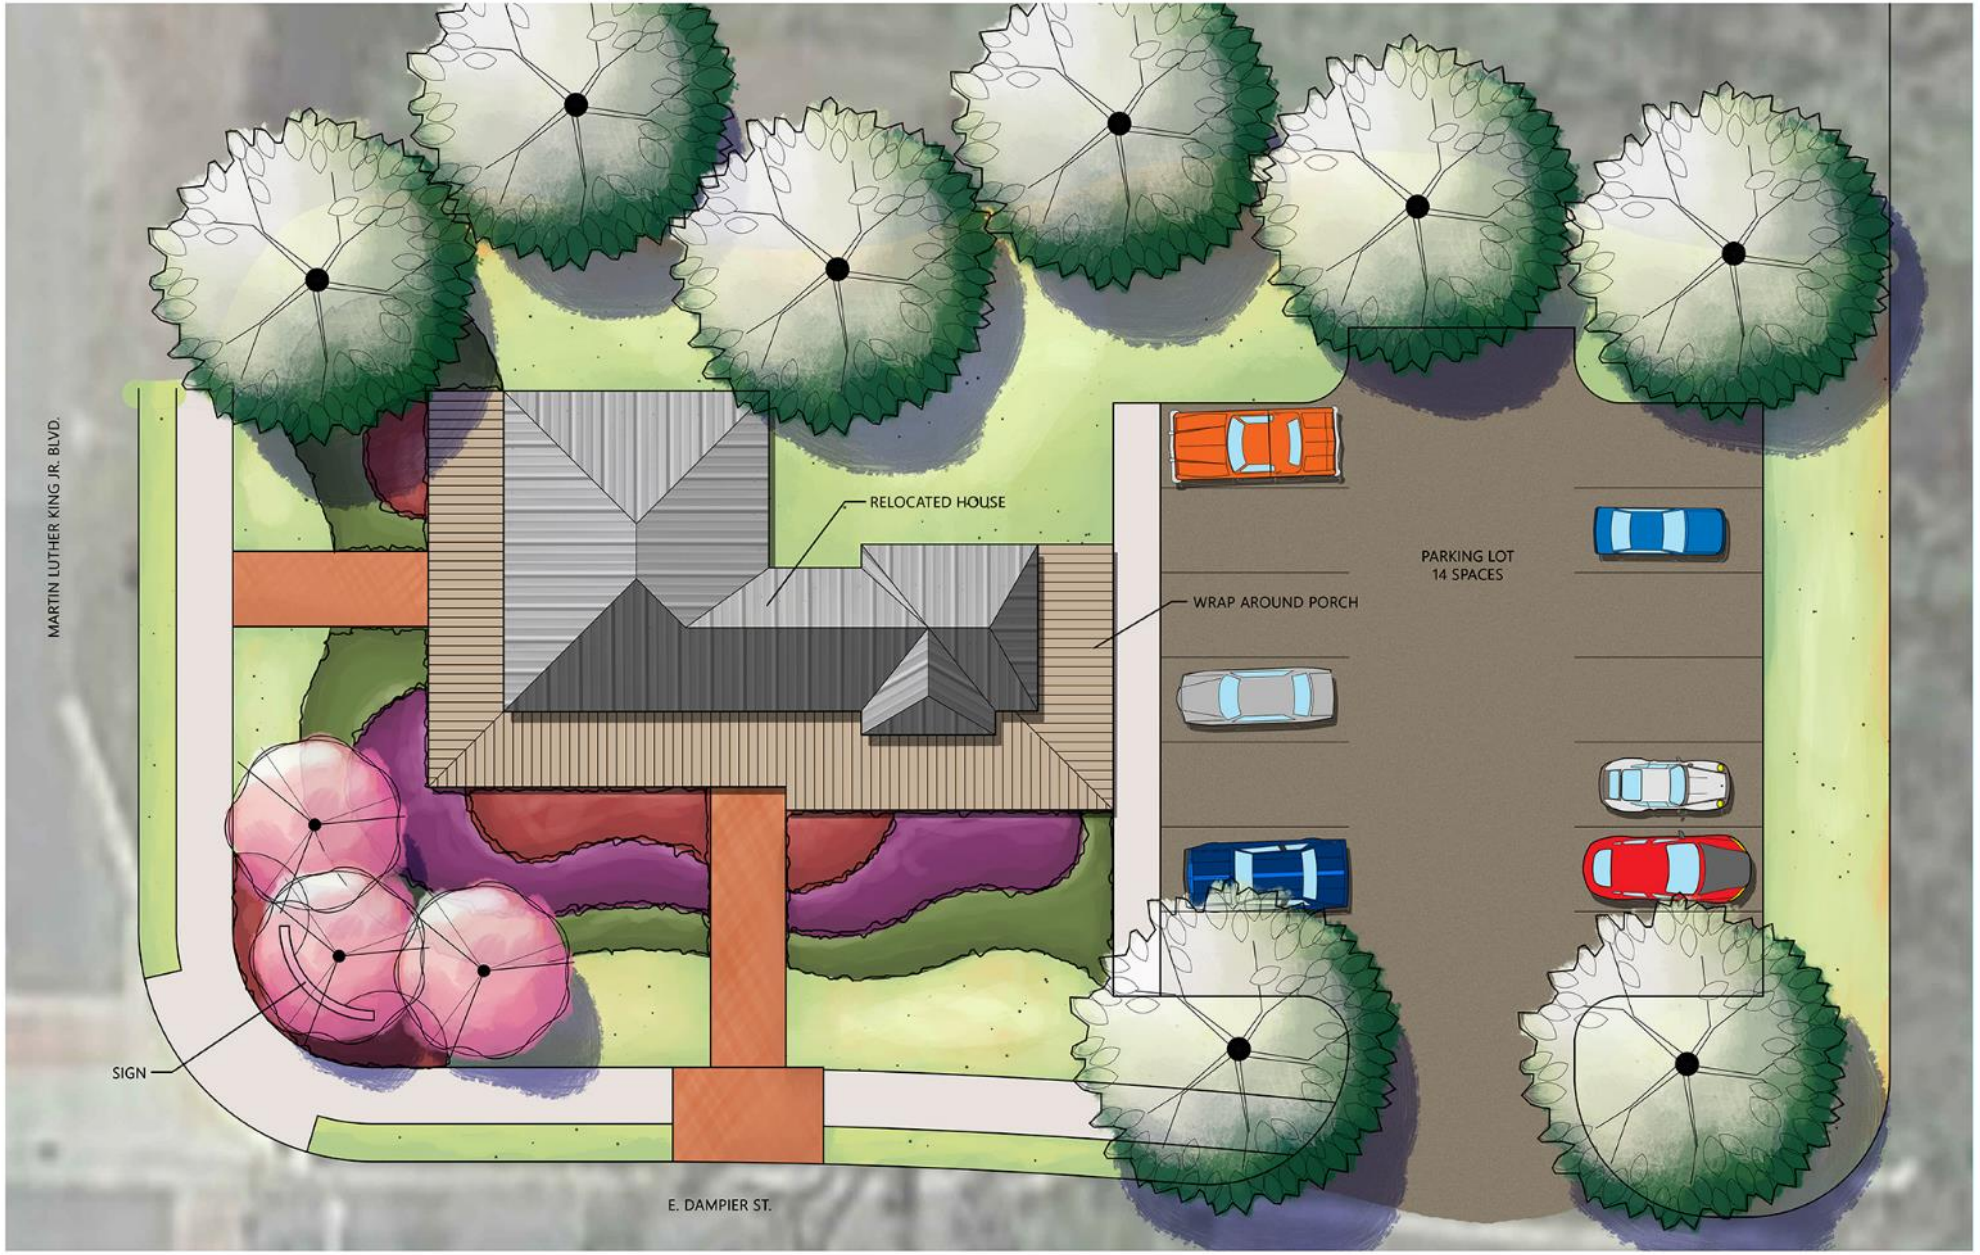

INVERNESS CAPITAL ACTION PLAN 2016

COOTER POND IMAGE ENHANCEMENT PLAN

INVERNESS CAPITAL ACTION PLAN 2016

INFANTRY MEMORIAL

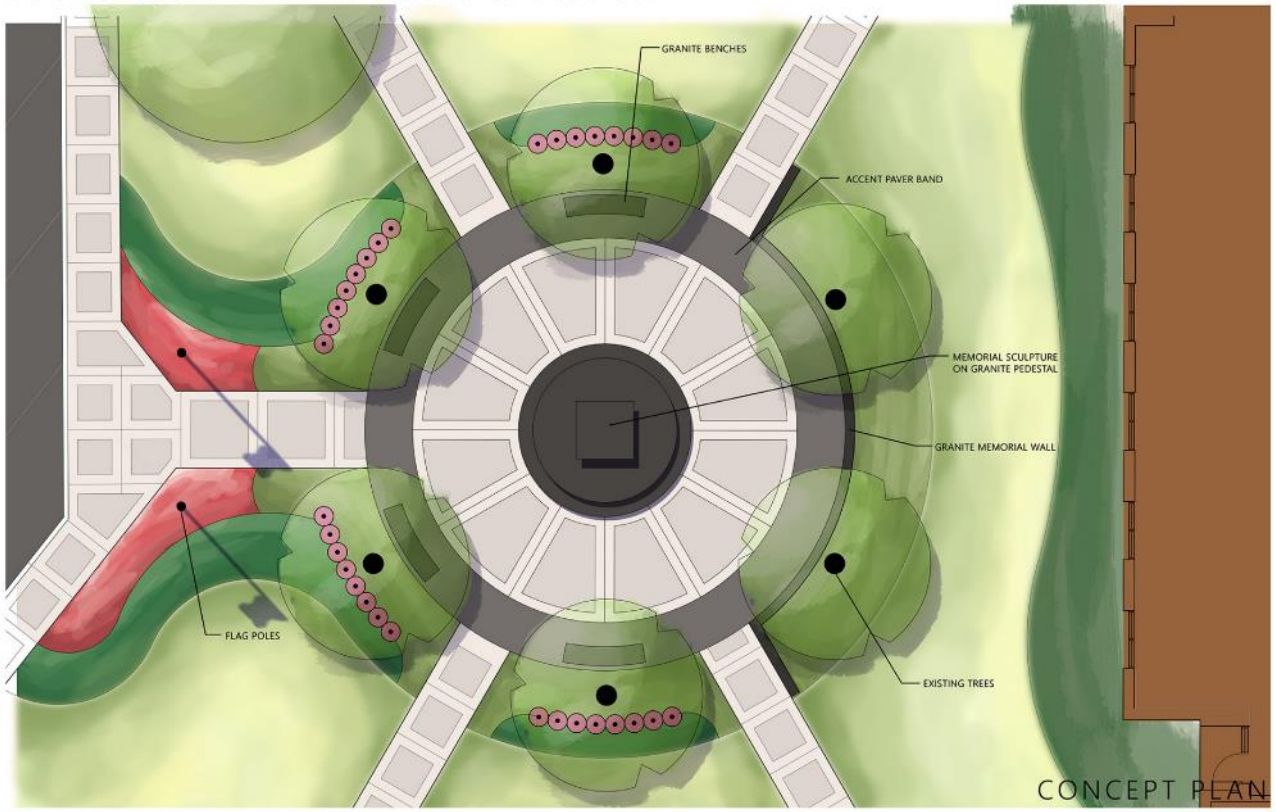

CONCEPT PLAN

STREET VIEW

INVERNESS CAPITAL ACTION PLAN 2016

WHISPERING PINES BIKE TRAIL CONNECTOR CONCEPT PLAN

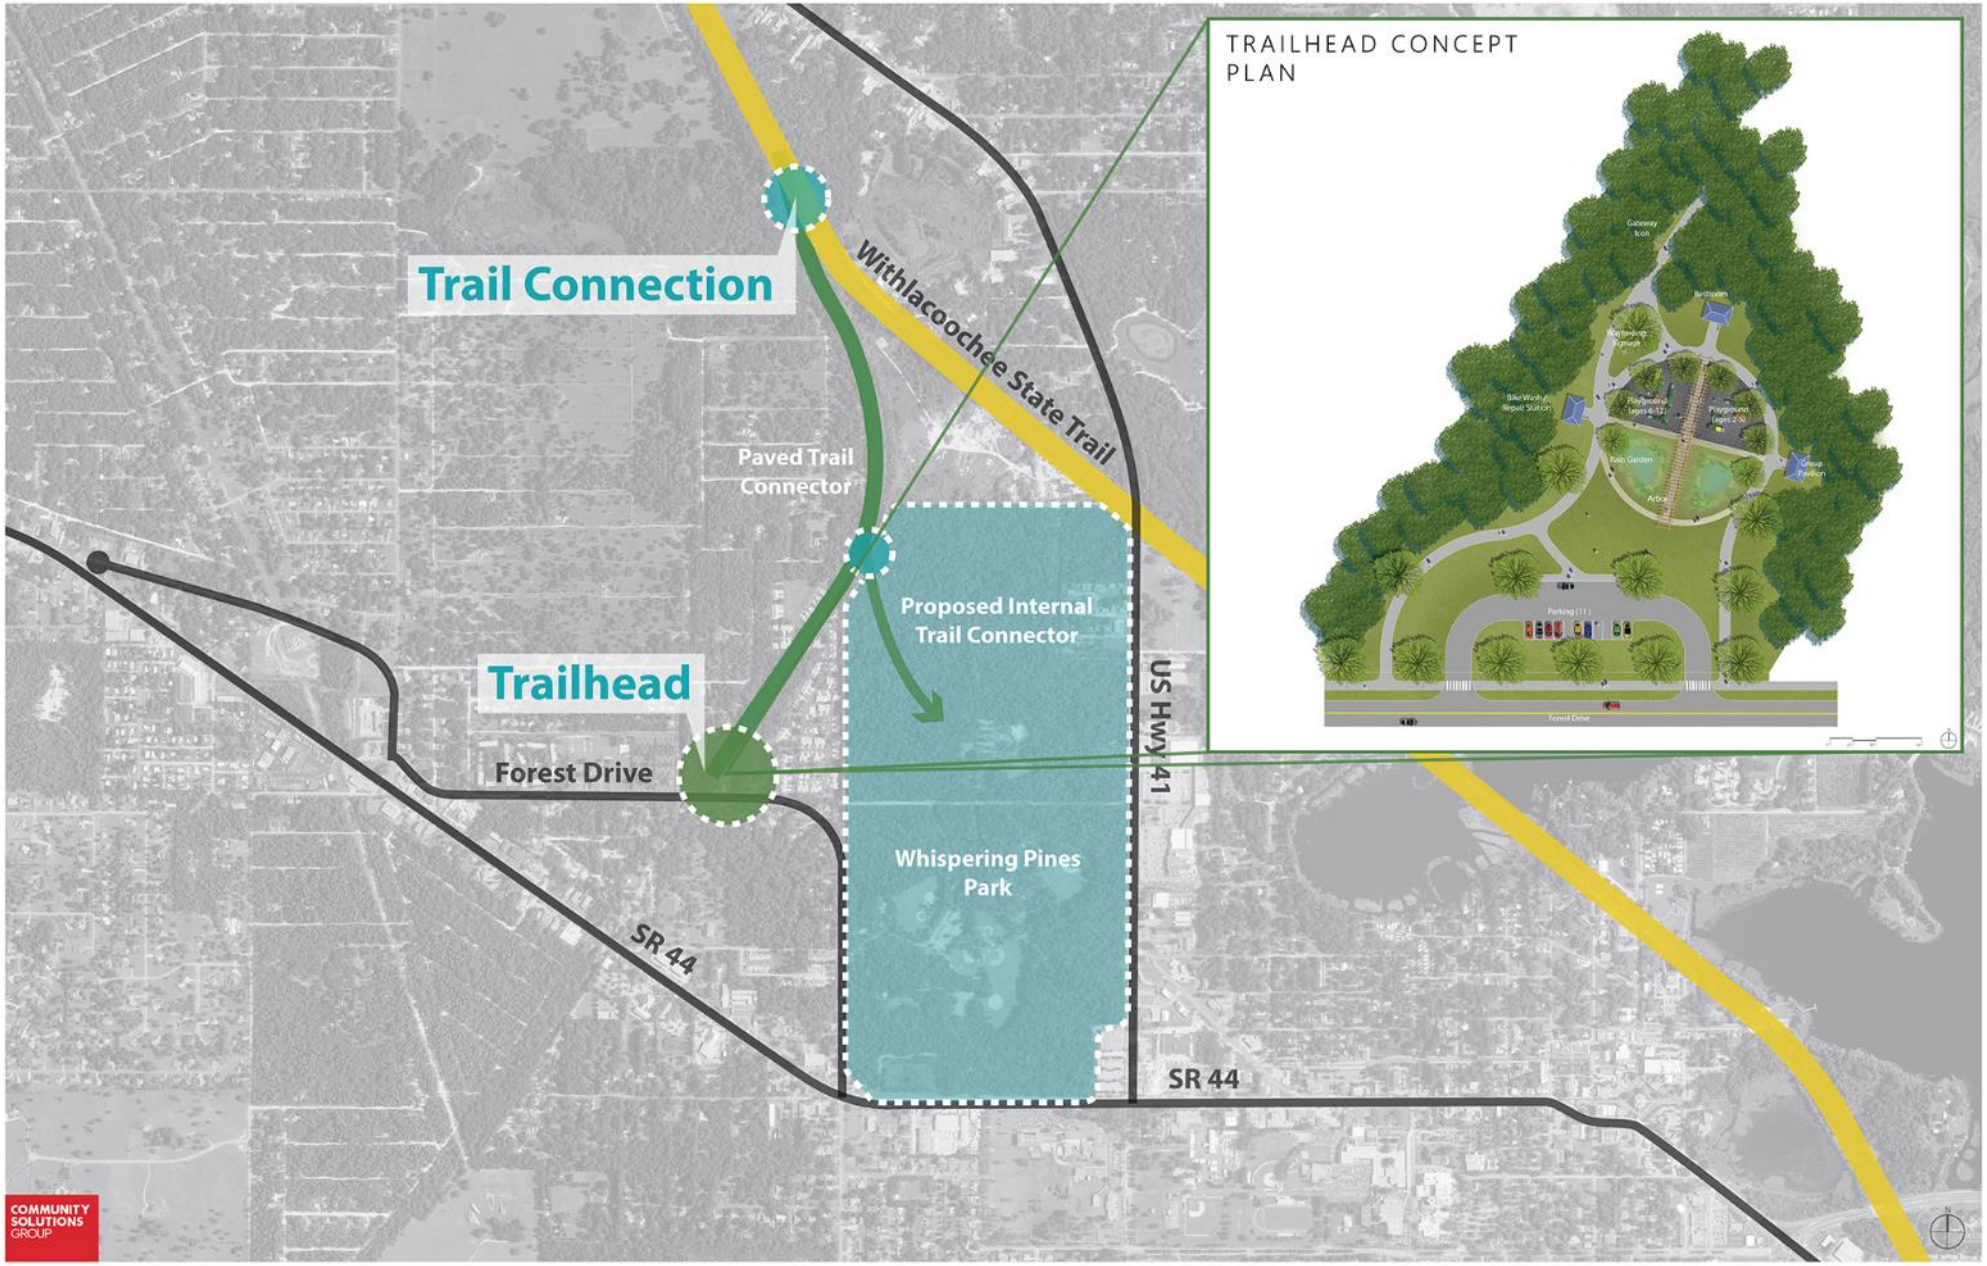

INVERNESS CAPITAL ACTION PLAN 2016

WHISPERING PINES CONCEPTUAL MASTER PLAN

INVERNESS CAPITAL ACTION PLAN 2016

WHISPERING PINES RE-BRANDING AND WAYFINDING PLAN

WAYFINDING LOGIC - EXISTING PARK

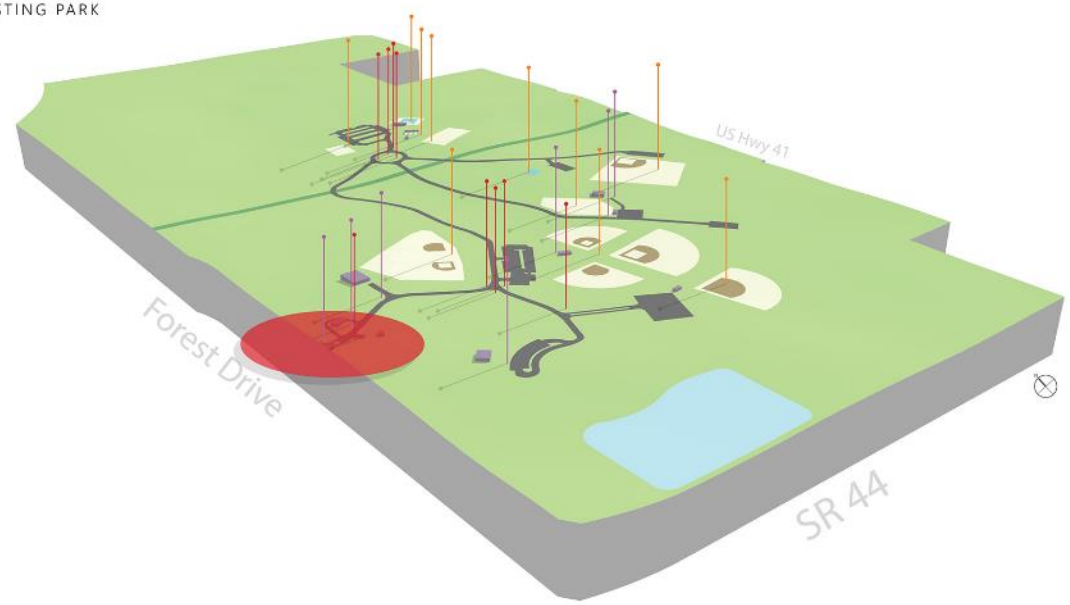

facility
amenity
wayfinding
primary gateway

WAYFINDING LOGIC - PROPOSED EXPANSION

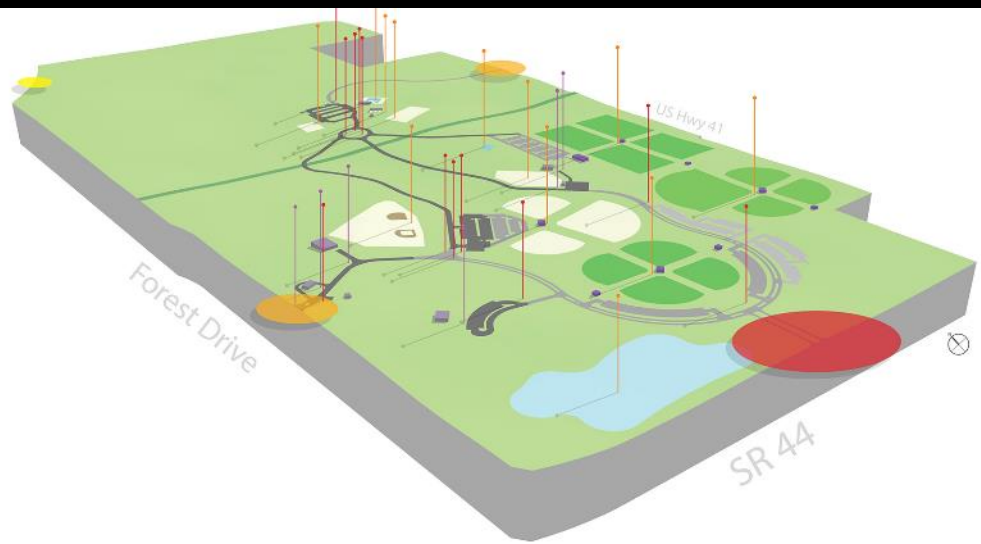

facility
amenity
wayfinding
trail gateway
secondary gateway
primary gateway

BRANDING AND SIGNAGE

COMMUNITY SOLUTIONS GROUP

INVERNESS CAPITAL ACTION PLAN 2016

HIGHLAND BOULEVARD IMPROVEMENT PLAN

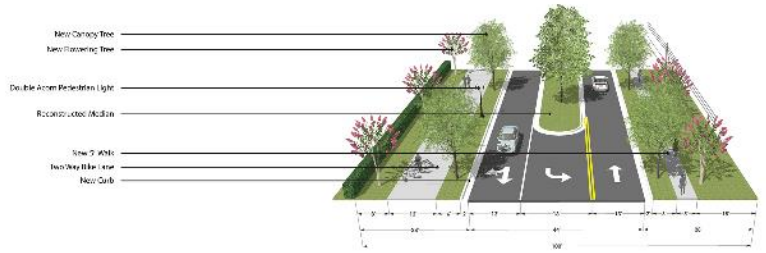

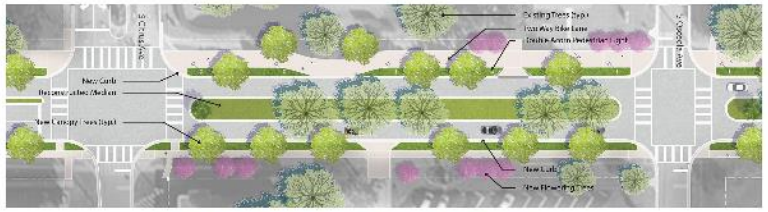

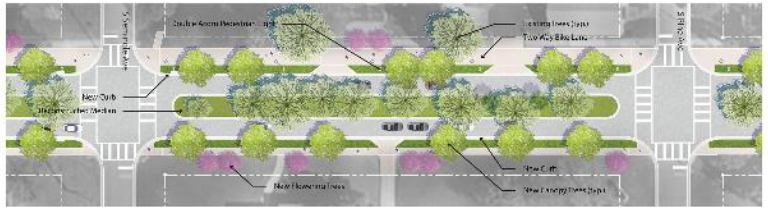

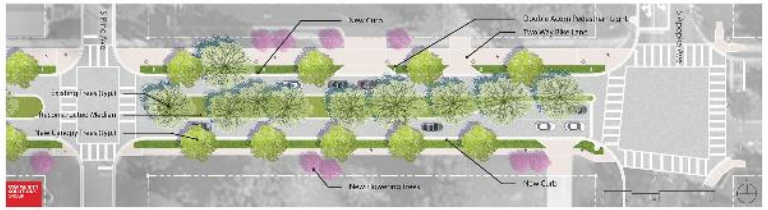

INVERNESS CAPITAL ACTION PLAN 2016

FIRE STATION No. 2 RENOVATION CONCEPT PLAN

SITE PLAN SCALE 1" = 25'-0"

FRONT ELEVATION AT SOUTH APOPKA AVE.

C.T. HSU + ASSOCIATES, P.A.
820 Irma Avenue · Orlando, FL 32803 · USA
407 423 0098 · Fax 407 423 4793 · CTHSU.com

LEVEL 1 FLOOR PLAN

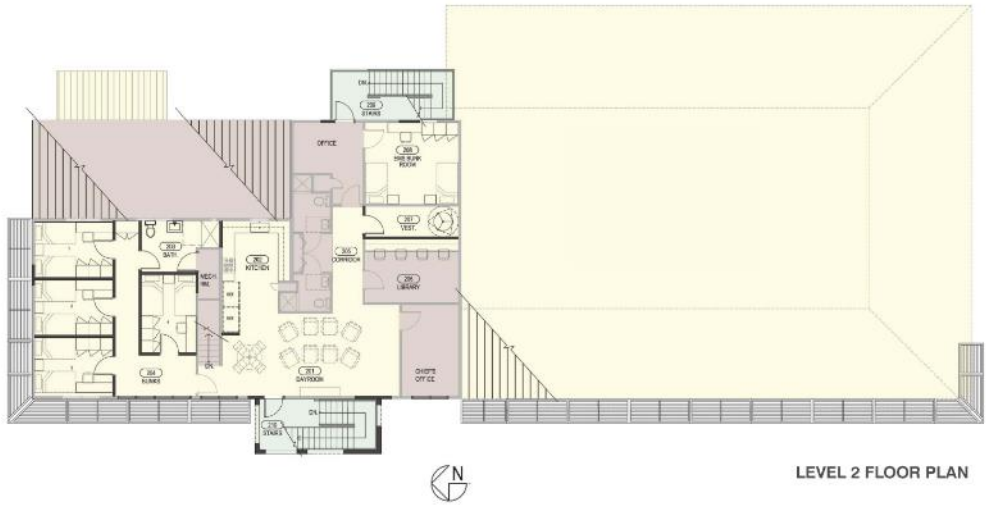

LEVEL 2 FLOOR PLAN

INVERNESS CAPITAL ACTION PLAN 2016